


-1b7 25/50

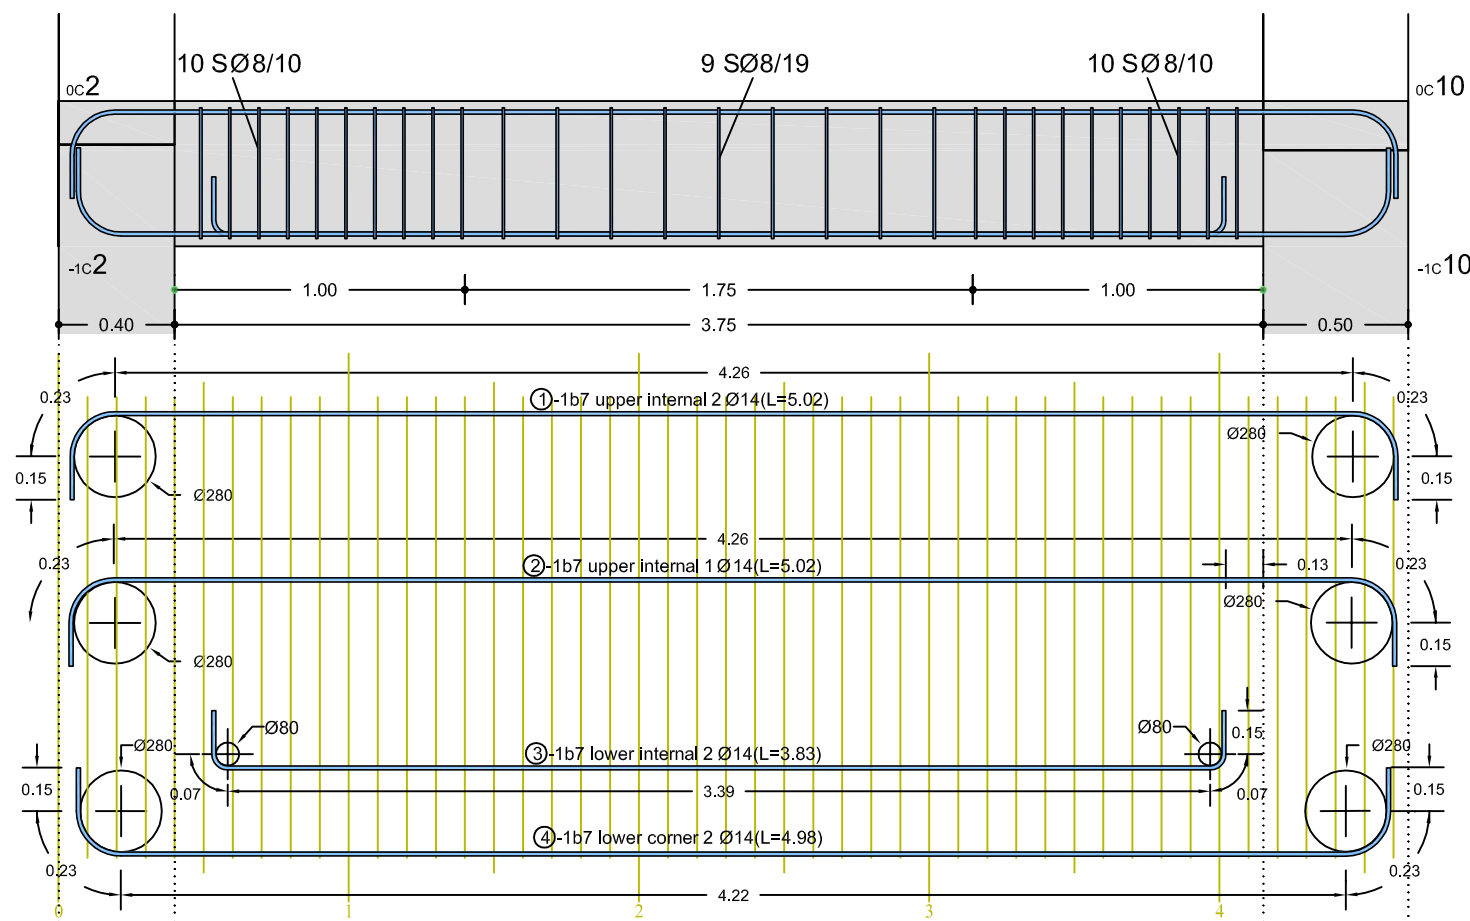

-1-

ARCHITECTURAL PROJECT:	Stamp, signature:
STATIC ANALYSIS PROJECT	
ELECTRICAL-MECHANICAL PROJECT:	